NOTES:
1. PILLAR SHOWN WITH OPTIONAL ROOT.
2. IP54 BLANKING PLATES CAN BE SUBSTITUTED WITH IP21 LOUVERED PLATES.
3. OTHER OPTIONS INCLUDE; 3 PT LOCKING, YALE LOCK, INSET PLATES AND INTEGRAL GLAND PLATES.

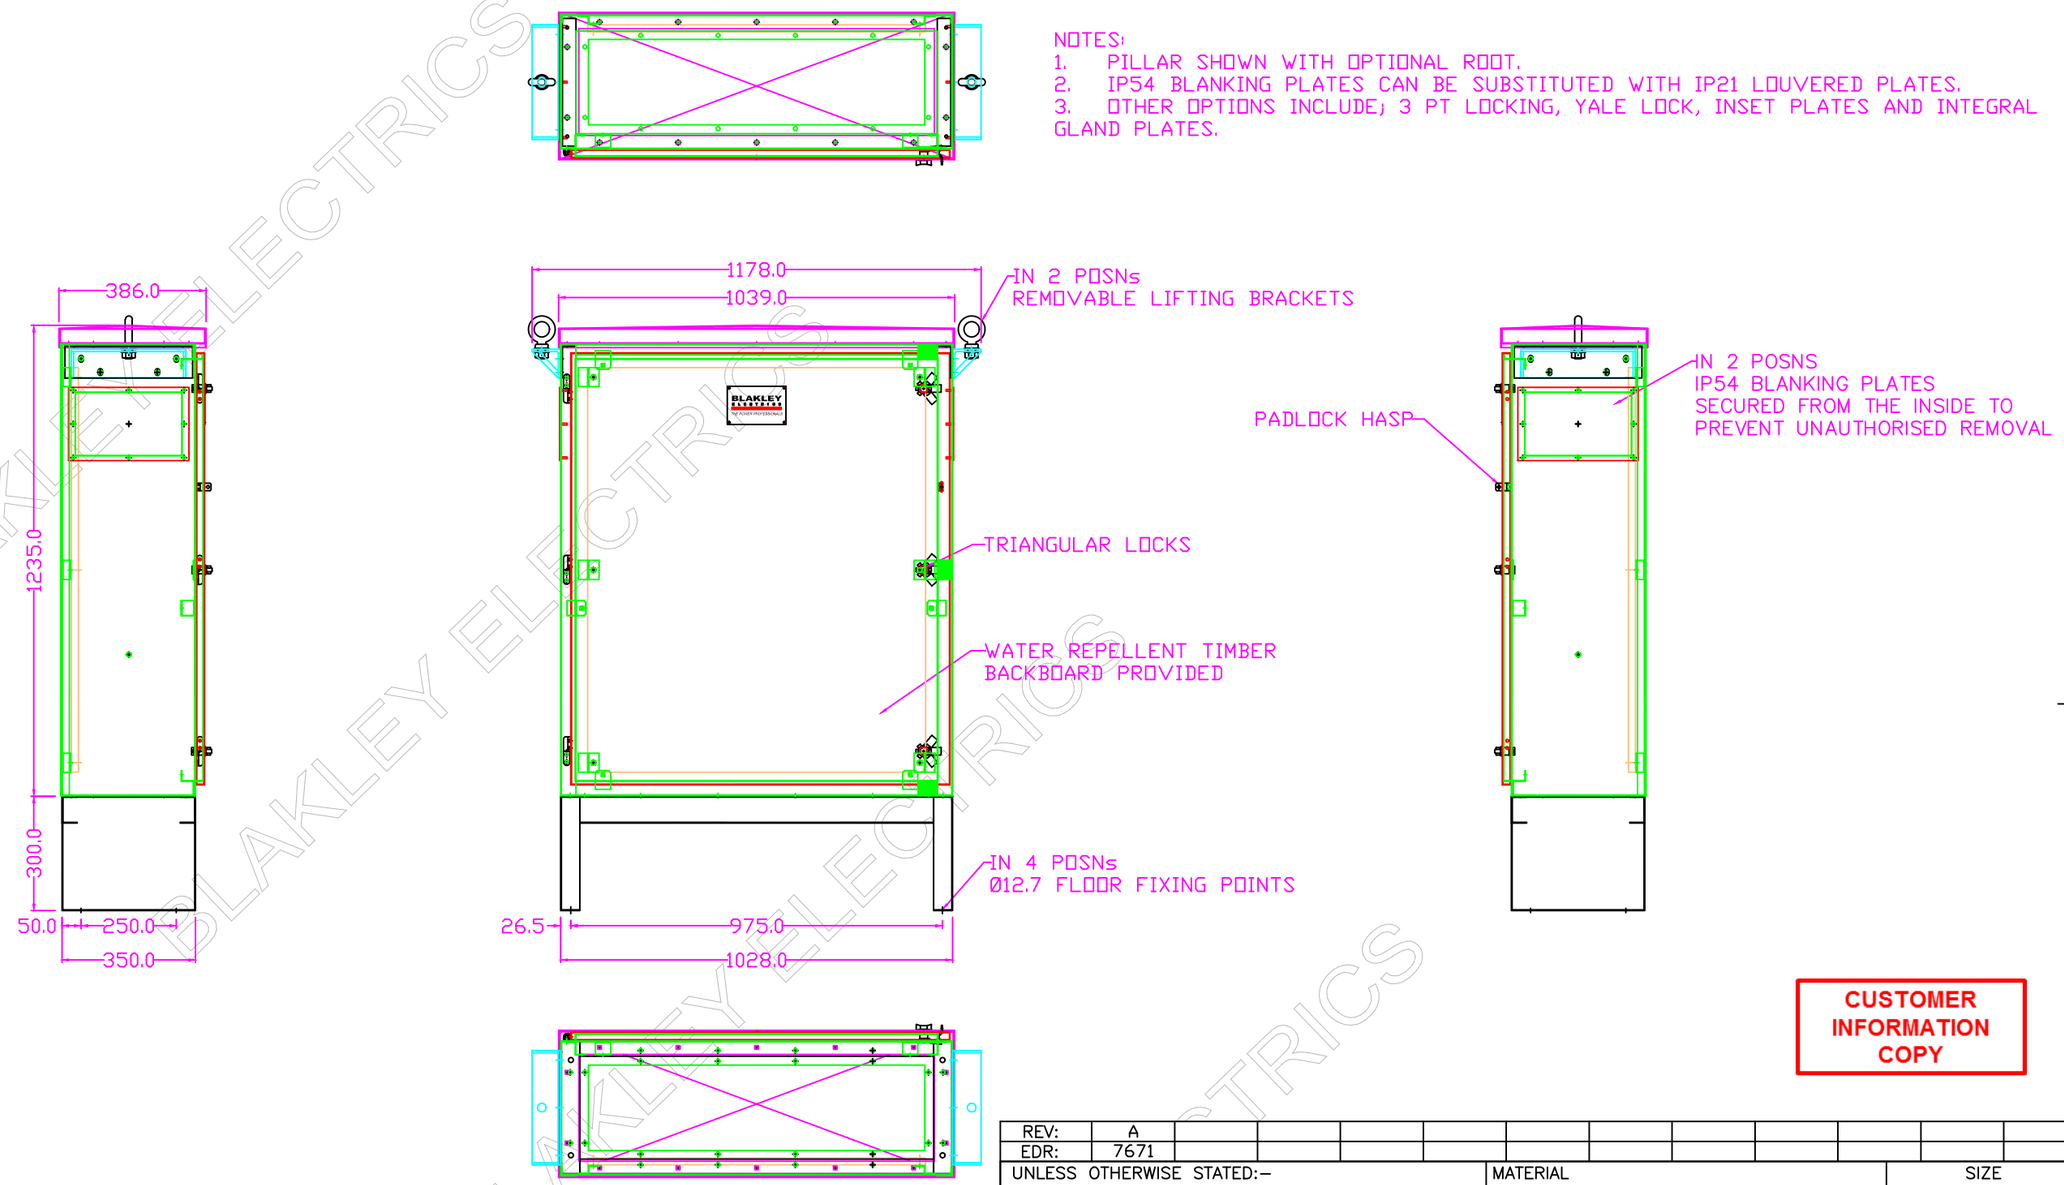

CUSTOMER INFORMATION COPY

REV:	A
EDR:	7671

UNLESS OTHERWISE STATED:–
ALL DIMENSIONS IN MM.
TOLERANCES TO H30052
FIXING STANDARD TO H30051
WIRING STANDARD TO H20051
WELDING STANDARD TO QAI 61.

DO NOT SCALE THIS DRAWING.
IF IN DOUBT, ASK

TITLE
GEN. ASSY FOR
MEDIUM FEEDER PILLAR
STAINLESS STEEL

MATERIAL: STAINLESS STEEL
SIZE:
REF. S171124
COPY ISSUED 13 Jan 2020
ORIGINAL SCALE 1:15
DATE. 02/05/19
DRN. B.W.
CHKD.
APPD.

BLAKLEY ELECTRICS LIMITED

DRAWING No. C32661
REVISION A

THIS DRAWING IS THE PROPERTY AND COPYRIGHT OF BLAKLEY ELECTRICS AND MUST NOT, WITHOUT THEIR WRITTEN CONSENT, BE PASSED ON, COPIED, OR USED FOR ANY OTHER PURPOSE.

A3